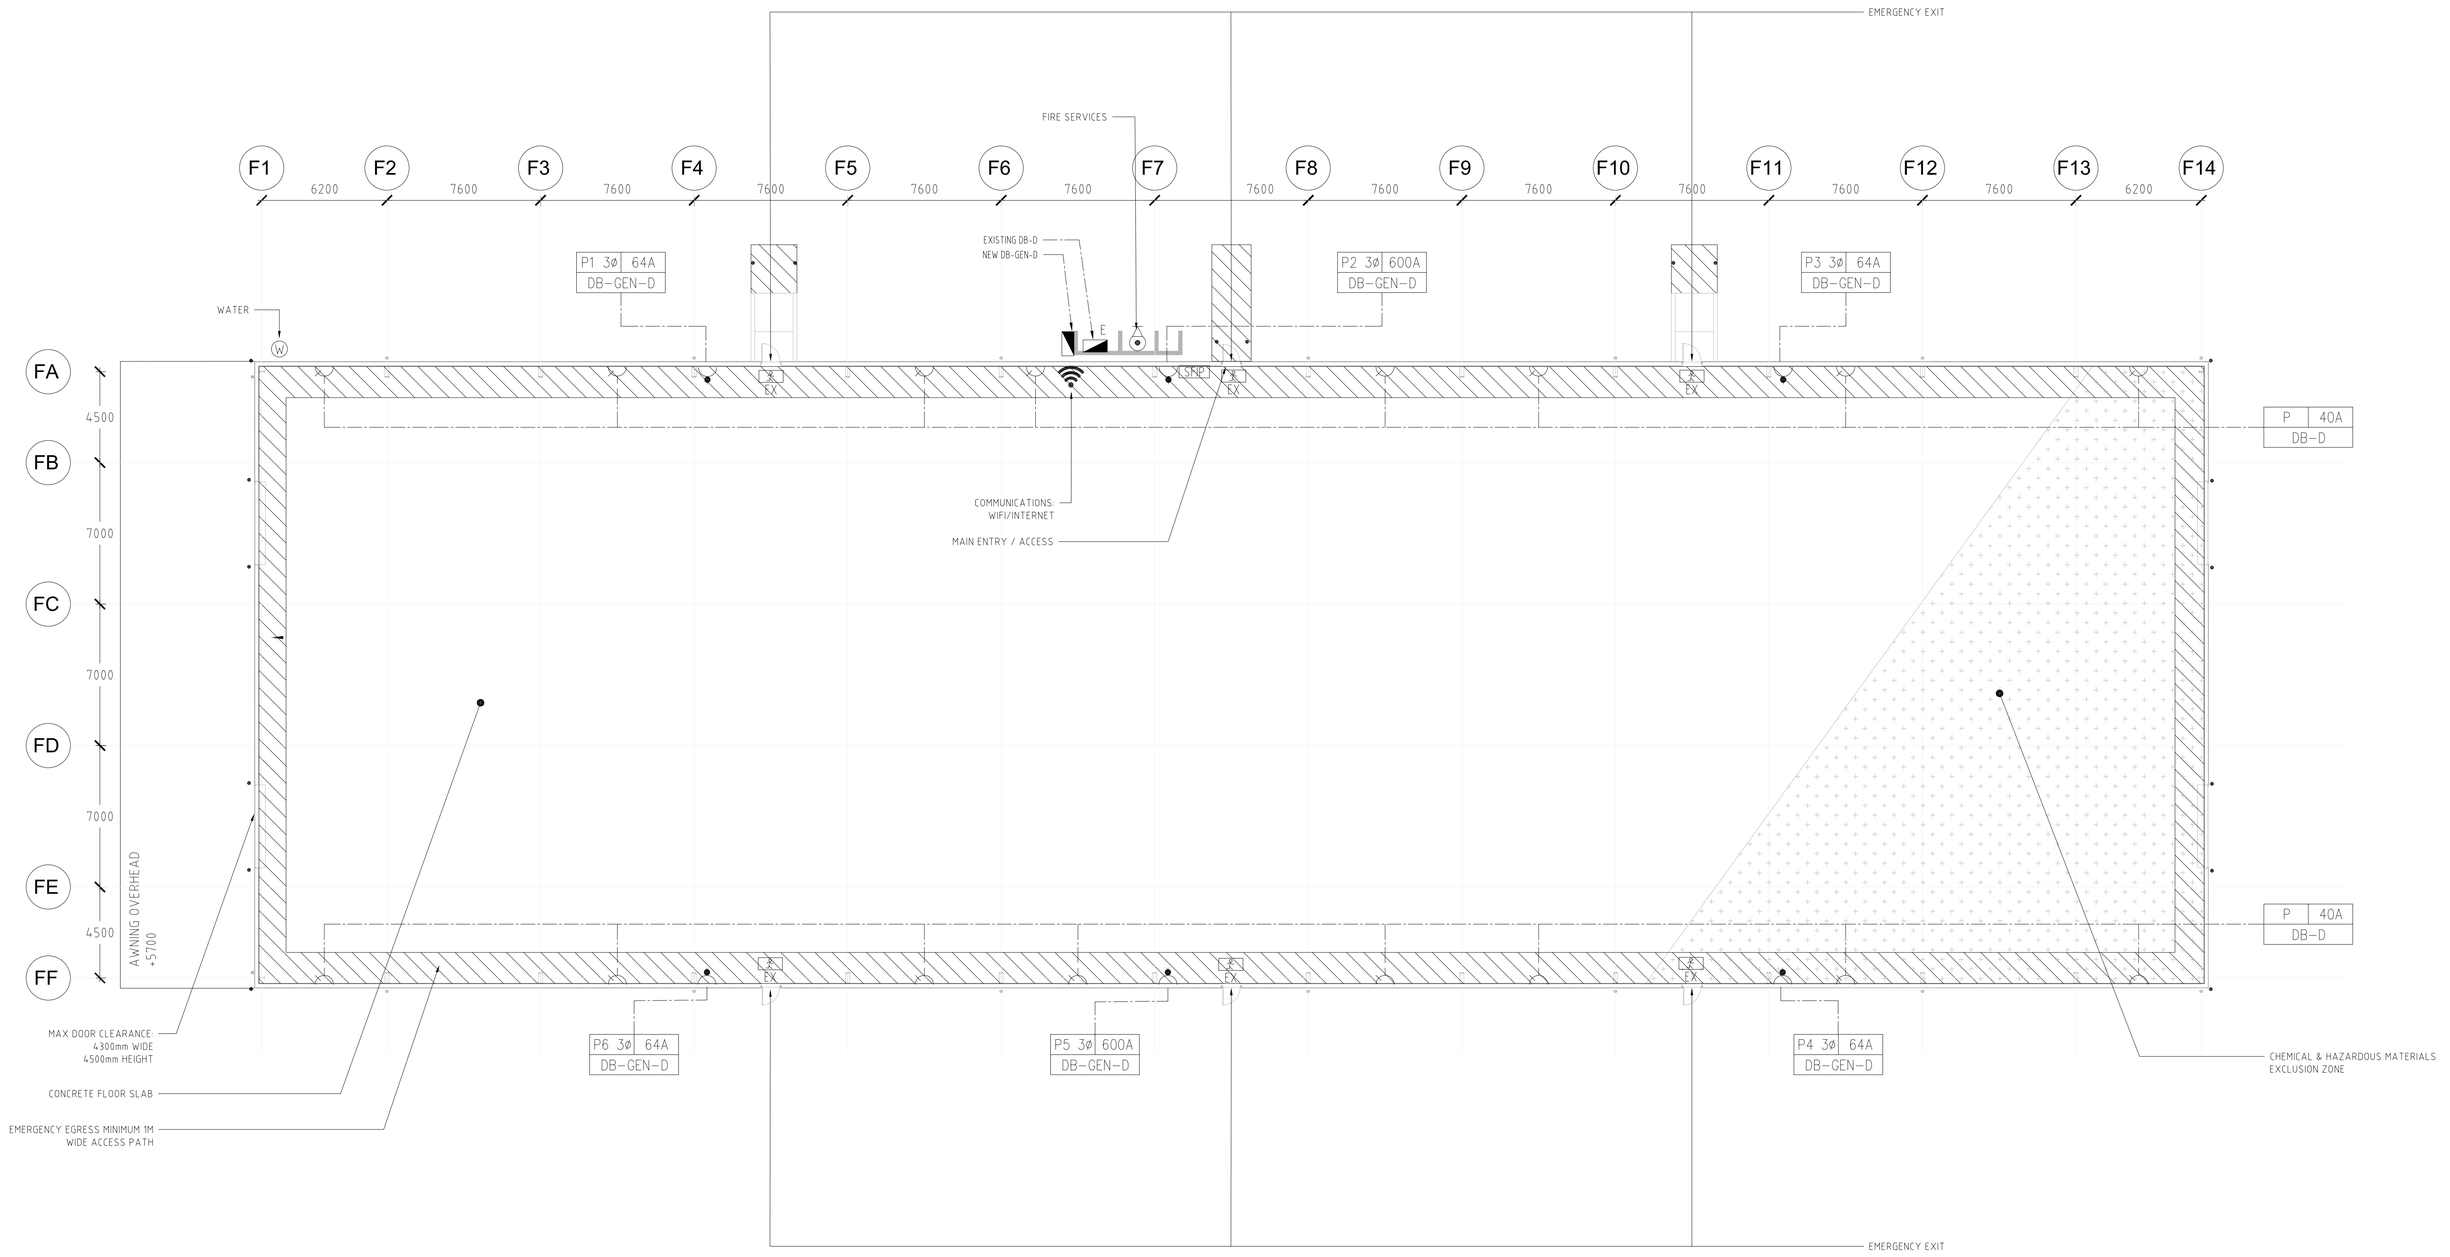

1 / 1005 LOW LEVEL PLAN – BUILDING F – WAREHOUSE – 2992.79 M²

1:150

ISSUE

REV	DATE	DESCRIPTION	DRAWN	CHECKED
01	27-06-20	REPACKAGE FOR DISTRIBUTION	CP	CP

APPLICATION

OTHER

OTHER

NOTES: ADD TEXT HERE

ARCHITECT

STUDIO

screen queensland | Queensland Government

SQ STUDIOS

PROJECT OR CLIENT
PROJECT DESCRIPTION
PRODUCTION_PLANS
BUILDING E – WAREHOUSE – LLP

DRAWING:

SCALE @ A1	PROJ. No.	DWG No.	REV
1:150	XXXX	1005	01