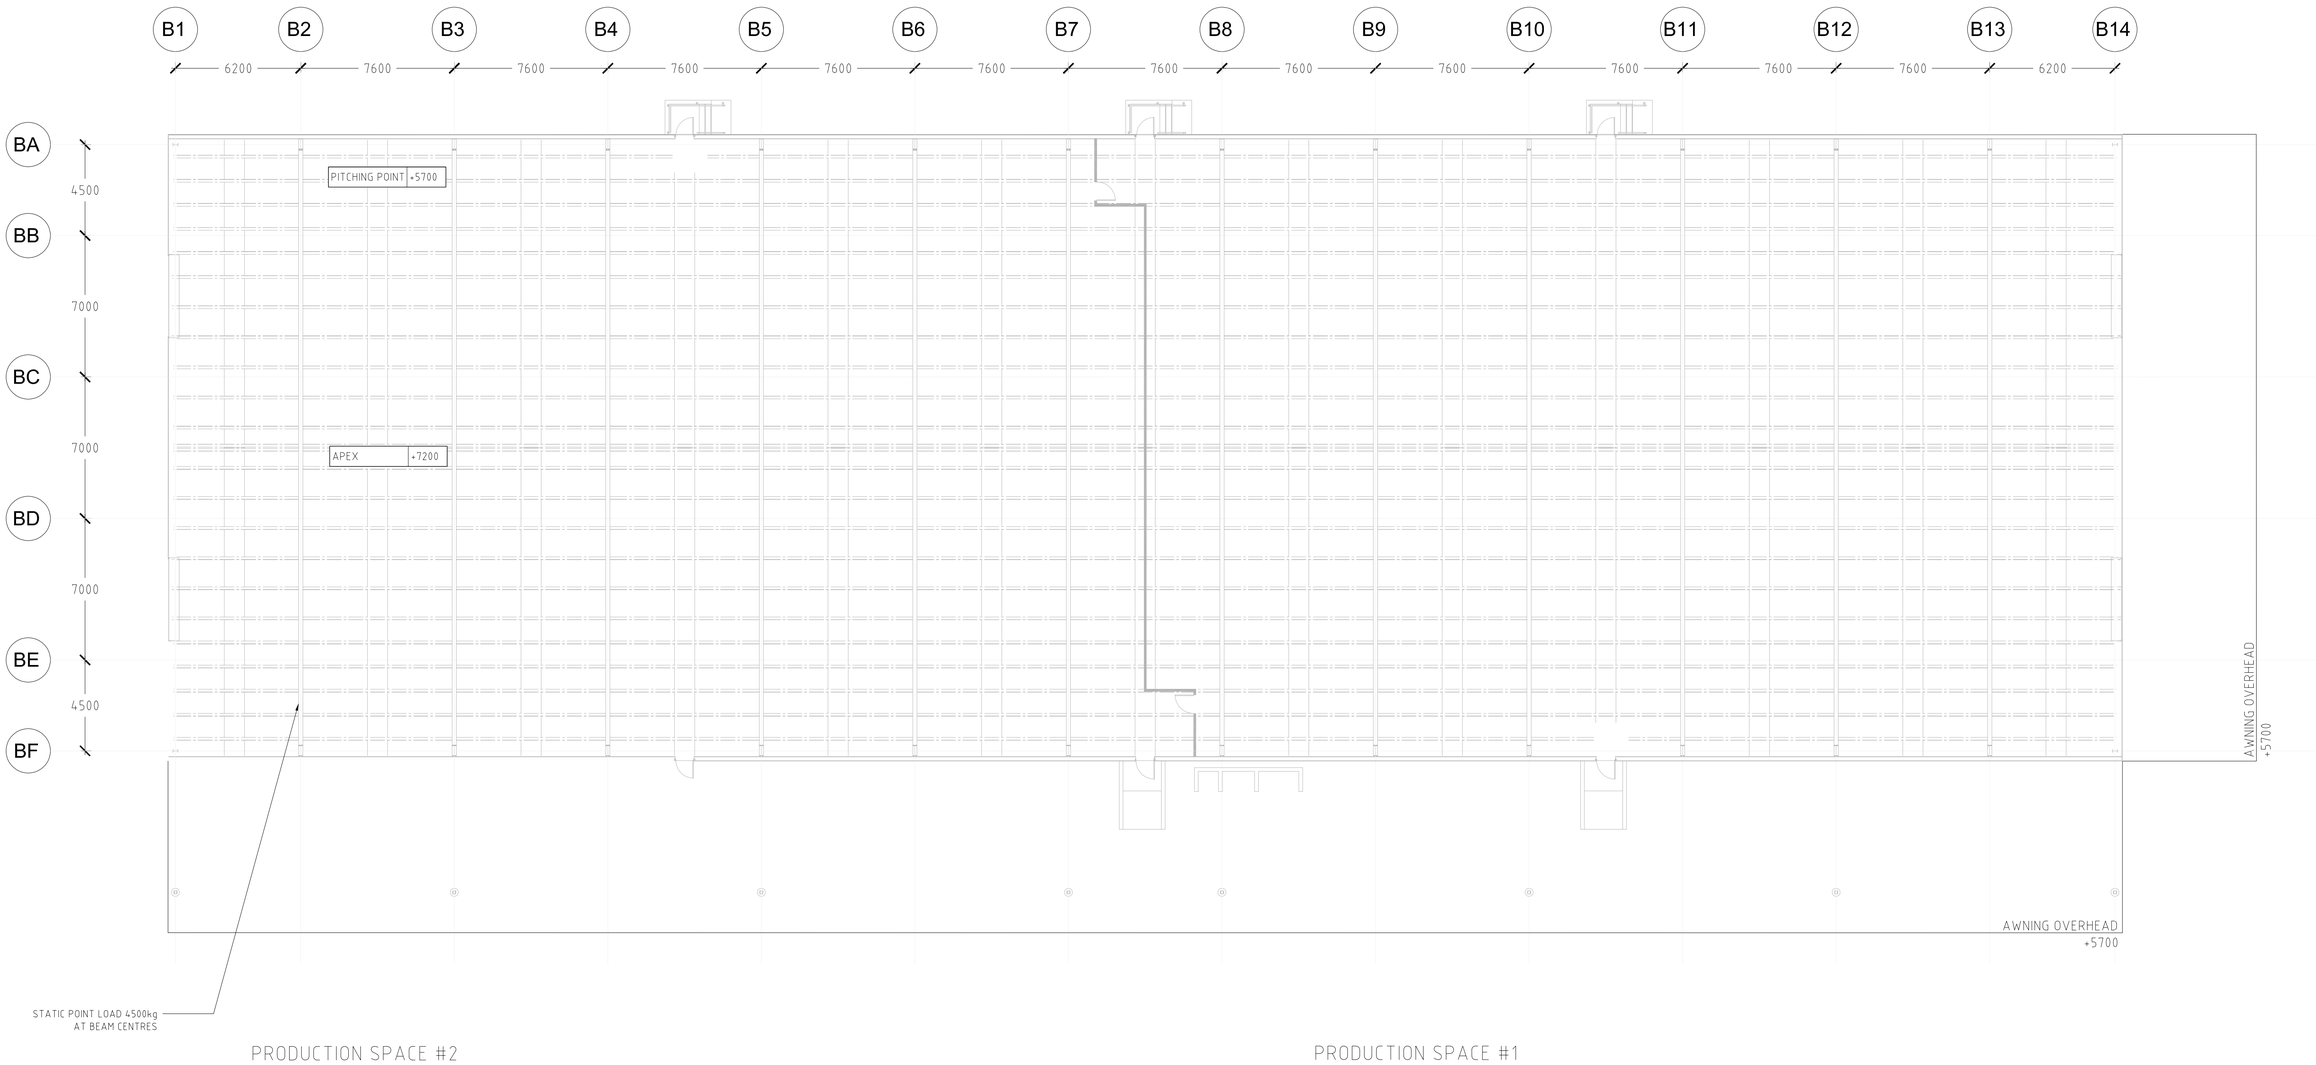

PRODUCTION SPACE #2
1496.34 M²

PRODUCTION SPACE #1
1496.69 M²

1 / 1201 REFLECTED CEILING PLAN – BUILDING B: MIXED USE SPACE
1:150

ISSUE					APPLICATION	OTHER	OTHER	NOTES:	ARCHITECT	STUDIO	DRAWING:
REV	DATE	DESCRIPTION	DRAWN	CHECKED				ADD TEXT HERE			
01	27-06-20	REPACKAGE FOR DISTRIBUTION	CP	CP							

screen queensland | Queensland Government

SQ STUDIOS

PROJECT OR CLIENT
PROJECT DESCRIPTION
PRODUCTION_PLANS
BUILDING B: MIXED USE SPACE – RCP

SCALE @ A1	PROJ. No.	DWG No.	REV
1:150	XXXX	1201	01